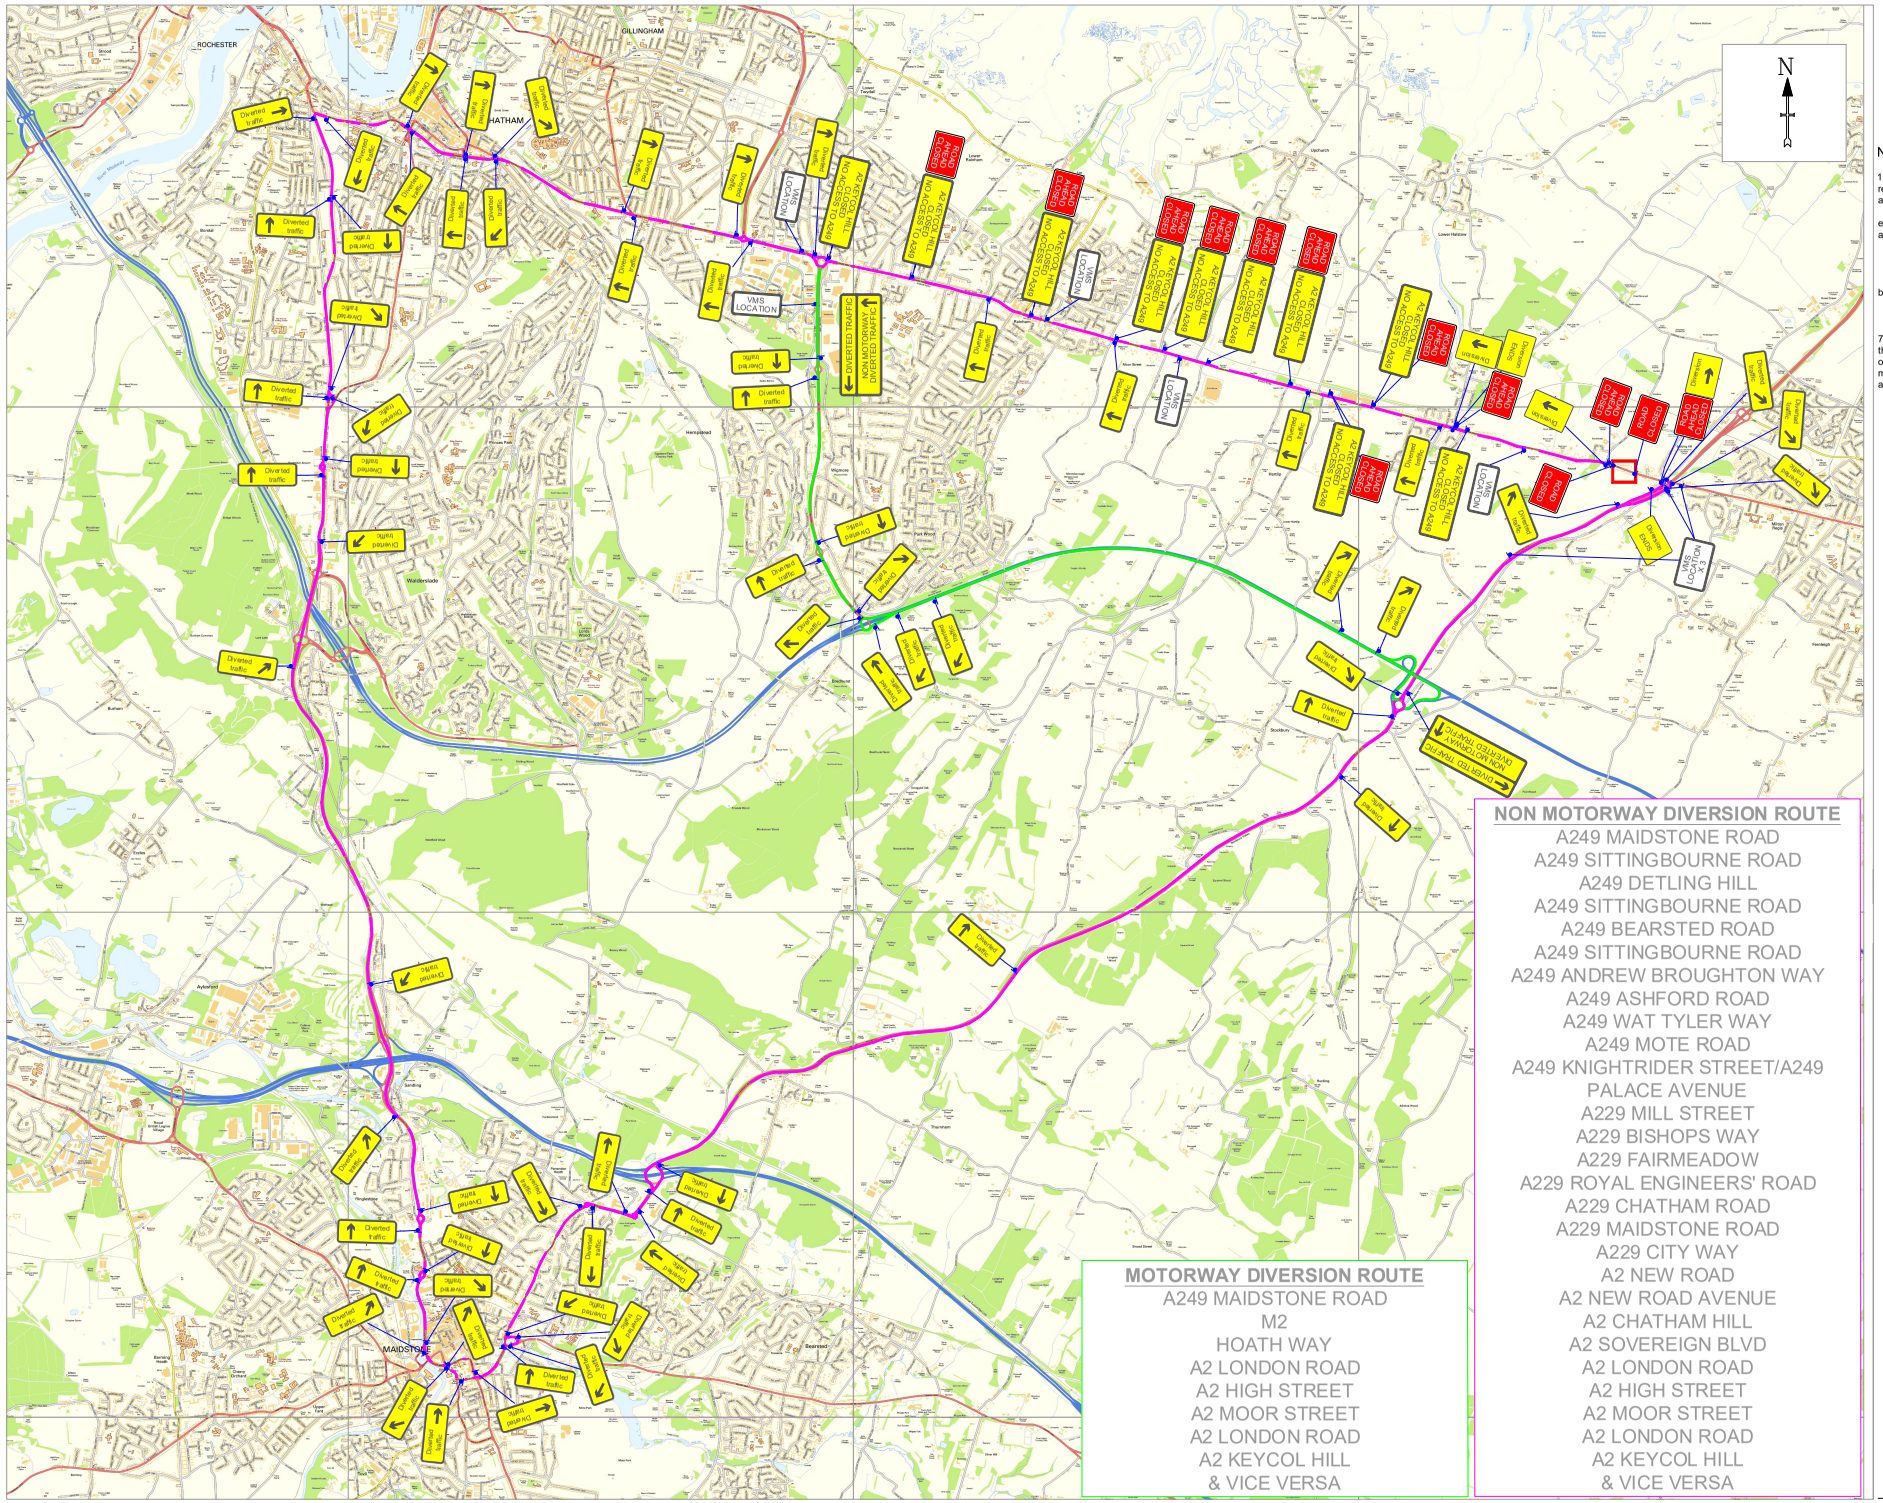

TMS Traffic Management Services Ltd.

NOTES:

1. All Traffic Management will be set out in acordance with the requirements of the latest versions of the Traffic signs Manual, Chapter 8 and or Safety at streetworks and roadworks a code of practice.
2. Any sign reference Numbers used in this drawing refer to either the diagram numbers contained within the Traffic Signs Regulations and General Directions (TSRGD) 2016.
3. All Diversion signing will be fully installed before the closure is brought into effect.
4. All sign frames will be secured with sand bags.
5. Exact locations of signs are to be determined on site and will be positioned as to not obstruct any other sign, footpath or visibility.
6. The Inner Boundry of the saftey zone is omitted for Clarity but is to be marked with barrier in accordance with TSM Chapter 8 at the appropriate distance for the speed of carriageway.
7. Any Overhead cables shown on this drawing are for guidance only. the contractor shall make themselves aware of the exact position of all overhead cables during daylight hours prior to setting out traffic management. Underground services are not shown but should be anticipated.

KEY

- Traffic Cones
- Vehicle Signal Head
- Pedestrian Signal Head
- Pedestrian Barriers
- Works Area
- Safety Zone

Closure

Diversion

Diversion

This drawing has been produced and this proposed traffic management layout is in accordance with current guidelines and regulations.

It is the Principle Contractor's responsibility to ensure that all required temporary traffic orders are in place to meet these proposed layouts.

This drawing is a proposed layout and TMS take no responsibility and do not indemnify the design unless formally agreed otherwise. The Principal Contractor must approve the drawings prior to the layout being installed.

MOTORWAY DIVERSION ROUTE

A249 MAIDSTONE ROAD
M2
HOATH WAY
A2 LONDON ROAD
A2 HIGH STREET
A2 MOOR STREET
A2 LONDON ROAD
A2 KEYCOL HILL
& VICE VERSA

NON MOTORWAY DIVERSION ROUTE

A249 MAIDSTONE ROAD
A249 SITTINGBOURNE ROAD
A249 DETLING HILL
A249 SITTINGBOURNE ROAD
A249 BEARSTED ROAD
A249 SITTINGBOURNE ROAD
A249 ANDREW BROUGHTON WAY
A249 ASHFORD ROAD
A249 WAT TYLER WAY
A249 MOTE ROAD
A249 KNIGHTRIDER STREET/A249
PALACE AVENUE
A229 MILL STREET
A229 BISHOPS WAY
A229 FAIRMEADOW
A229 ROYAL ENGINEERS' ROAD
A229 CHATHAM ROAD
A229 MAIDSTONE ROAD
A229 CITY WAY
A2 NEW ROAD
A2 NEW ROAD AVENUE
A2 CHATHAM HILL
A2 SOVEREIGN BLVD
A2 LONDON ROAD
A2 HIGH STREET
A2 MOOR STREET
A2 LONDON ROAD
A2 KEYCOL HILL
& VICE VERSA

Client

UK Power Networks
Delivering your electricity

Traffic Mangement

ROAD CLOSURE + DIVERSION

Address

KEYCOL HILL
BOBBING SITTINGBOURNE
ME9 8ND
120116714

Drawn by	SB	Date: 29.03.23
Checked by	WH	Date: 29.03.23
Authorised by	DH	Date: 29.03.23

Drawing No.	Revision
TM90379	1

Drawing Scale: Not to scale **Plot Scale:** 1:1

Do Not Scale From This Drawing